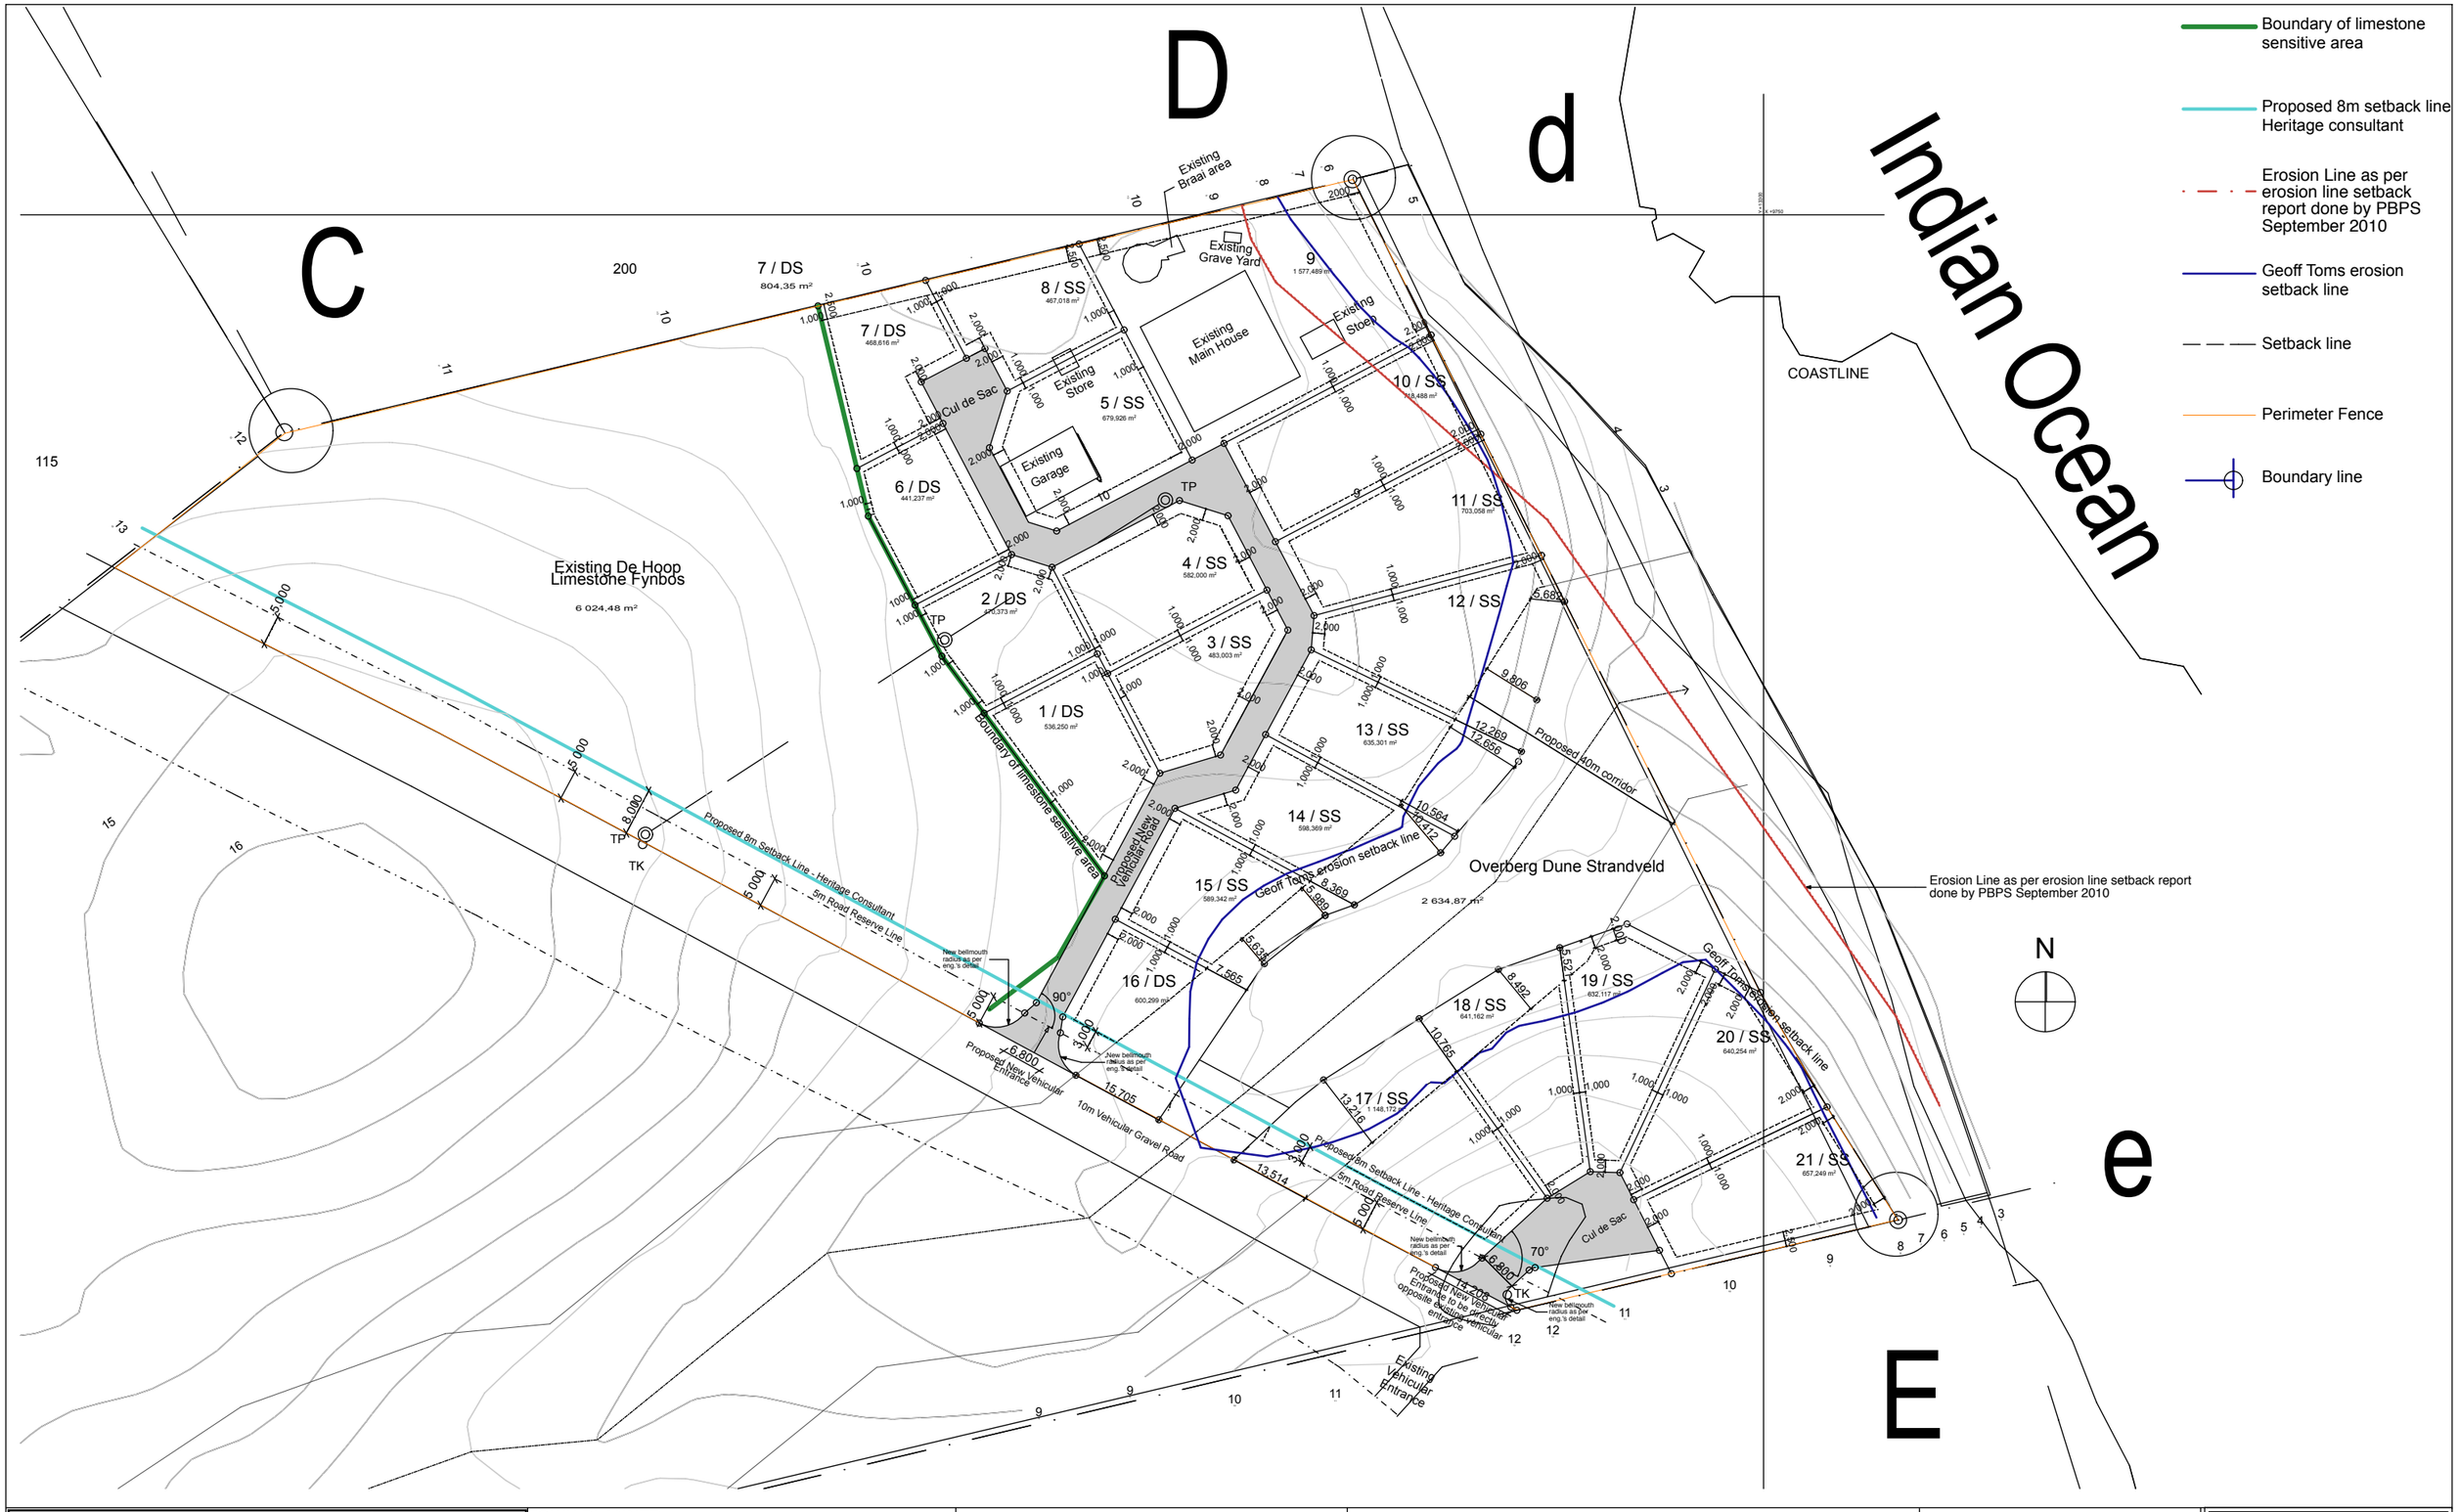

ig architects
404 Premier Centre
451 Main Road
Observatory
7925
Tel: 021 448 6971
021 448 6476
Fax: 021 448 2667
studio@igarchitects.co.za

TOWN PLANNER:
davesaunders planner CC
dave saunders BSoc Sci MCRP (uct)
cell : 083 289 2967 ¦ fax : 021 686 6482
e-mail : davesaunders@telkomsa.net

PROJECT:
Cape Infanta
New Housing Development
Portion of Erf 134
Situated at Cape Infanta

DESCRIPTION
Proposed Sub-Division Final Draft

PURPOSE:
Information

JOB NO: **5005**

DRAWN:	CHECKED:
SS	SS
SCALE: 1:1000	DATE PRINTED: 2013/08/26

DWG NO: **Dwg 12**

REVISION: **H**