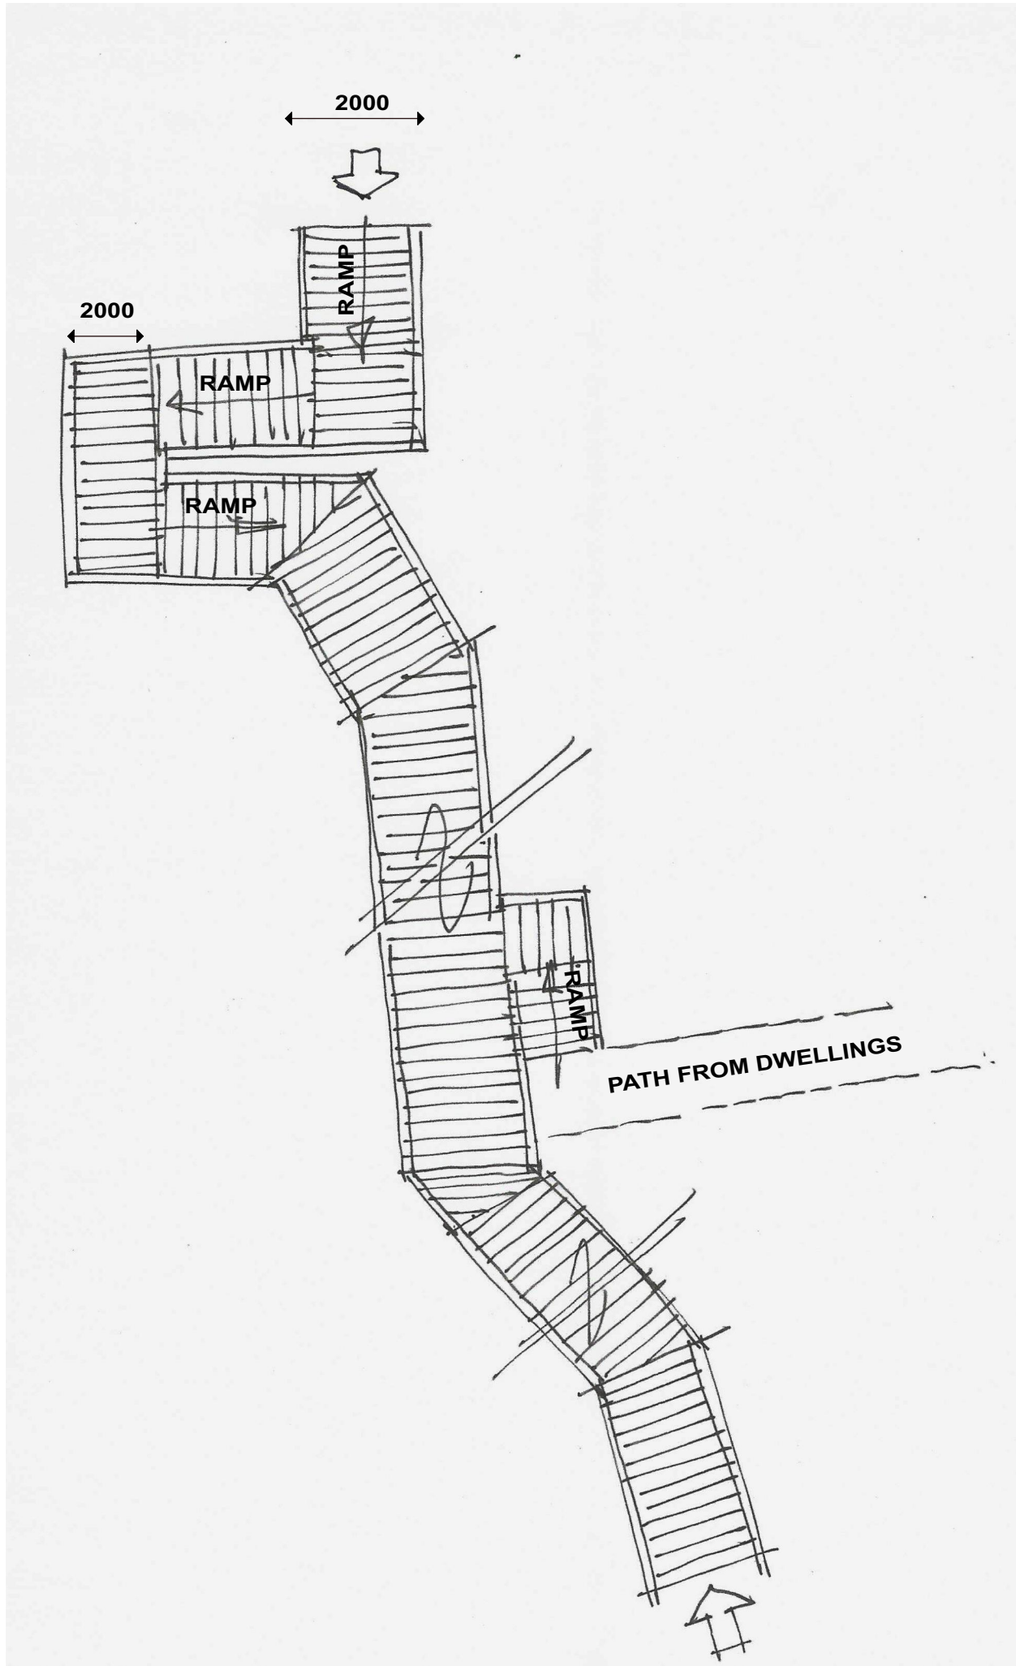


WALKWAY CONCEPT SKETCH

GENERAL NOTES:

1. The design of the drawing is copyright and remains the property of IG Architects.
2. All work is to be carried out strictly in accordance with the National Building Regulations and Municipal Regulations.
3. Only figured dimensions to be used, do not scale.
4. The contractor and sub-contractors are to check all relevant details, levels and dimensions on site and in the contract documents prior to commencement of work on site or manufacture of any components. Any queries or discrepancies are to be reported timeously to Architects, in writing.
5. Setting out positions as per architects' drawings to be certified by a registered land surveyor prior to the commencement of any works .
6. Any materials, fittings, furnishings, etc. described under a tradename, catalogue number or reference are to be either exactly as described or are to be, in the Architects sole opinion, of equal quality and specification in all respects, as those described. The Architects' approval must be obtained in writing for departure from the original description before submission of tenders, or before manufacturing and/or building in.
7. All materials are to be laid, lapped, sealed, fixed, etc. in strict accordance with the manufacturer's instructions. All sealing, cements, glues, fasteners, etc. are to be those supplied or recommended by the manufacturers' of the particular material.
8. All jobbing before and after all other trades to be performed neatly and with care, leaving all perfect.
9. Clean and/or wash all floors and surfaces upon completion. Clean out all shavings, cuttings and other rubbish before handing over.
10. Service all doors and moving parts before handing over.
11. All dimensions and levels to be checked on site prior to commencement of work. Any queries to be forwarded timeously to the architect.

SIGNATURE:	DATE:	
CLIENT:		
ARCHITECT:		
DESCRIPTION:	DATE:	REV:

TOWN PLANNER:
davesaunders planner CC
dave saunders BSci Sc MCRP (uct)
cell : 083 289 2967 | fax : 021 686 6482
e-mail : dave@davesaunders.co.za

GOSZTOLA
ARCHITECTS

JOB NO: 5005

PROJECT: Luz de Lua
Light Of The Moon
ERF 134
Portion of Erf 134
Situated at Infanta

DESCRIPTION: WALKWAY CONCEPT SKETCH


SCALES: As Shown

PURPOSE: INFORMATION


DRAWN:	CHECKED:
TE	IG

ISSUED: 2026-09-02


DWG NO:	REVISION:
Diagram 03	01

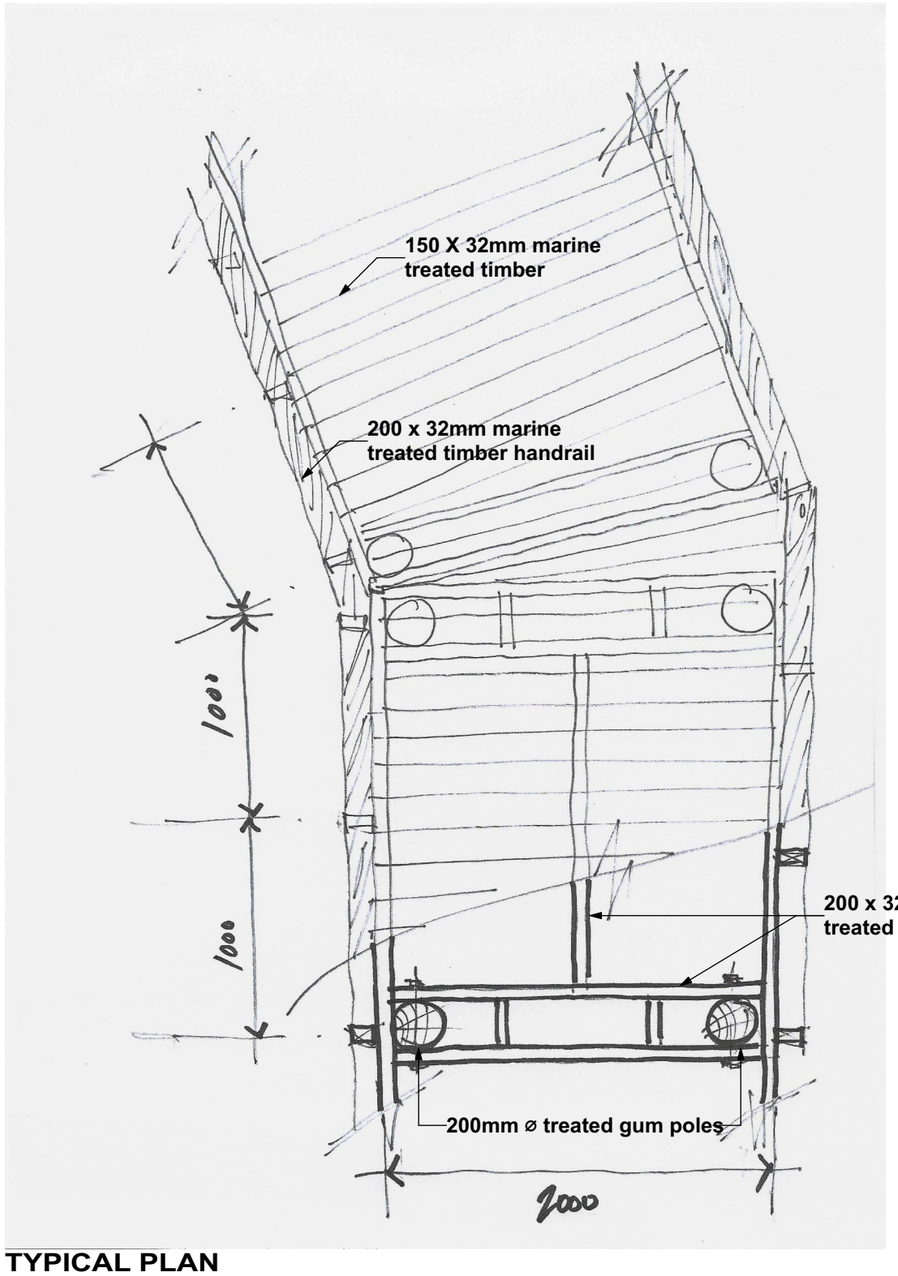

TYPICAL PLAN

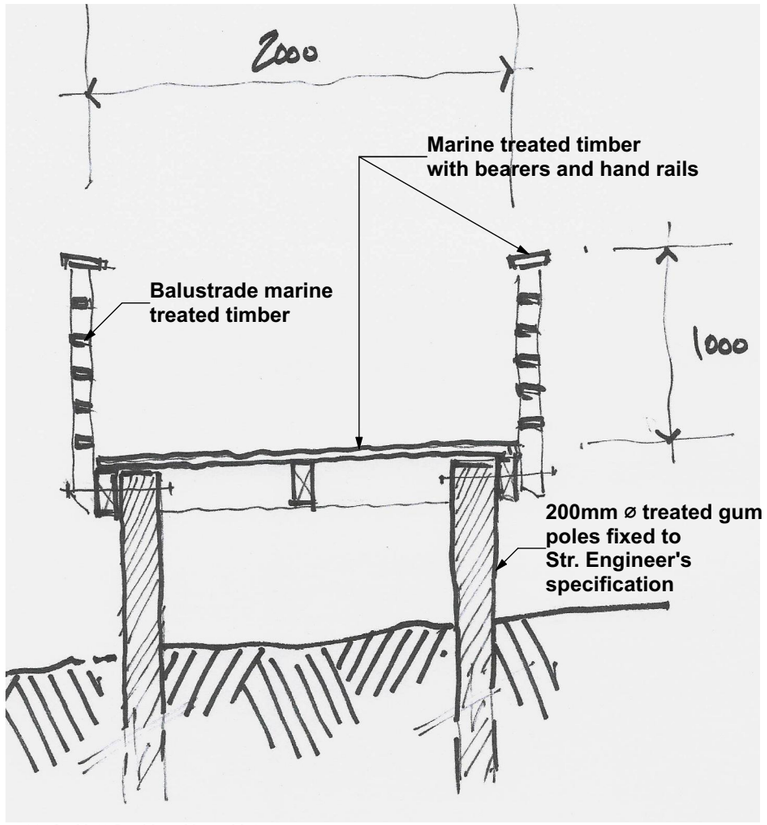

TYPICAL SECTION

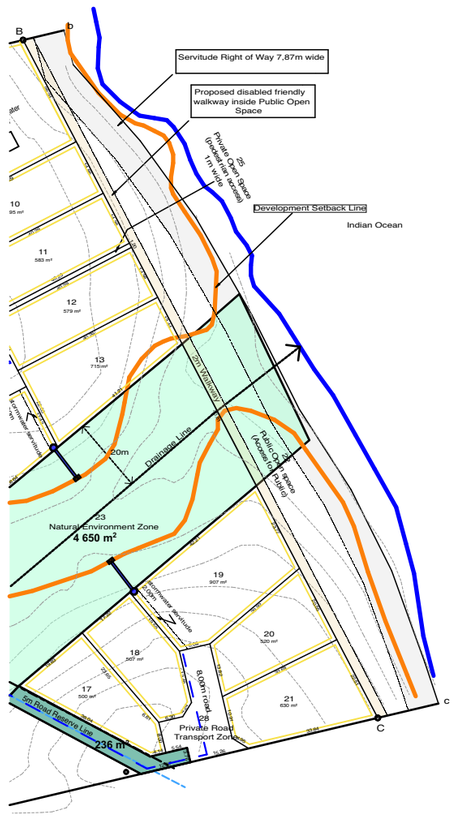

GENERAL NOTES:

1. The design of the drawing is copyright and remains the property of IG Architects.
2. All work is to be carried out strictly in accordance with the National Building Regulations and Municipal Regulations.
3. Only figured dimensions to be used, do not scale.
4. The contractor and sub-contractors are to check all relevant details, levels and dimensions on site and in the contract documents prior to commencement of work on site or manufacture of any components. Any queries or discrepancies are to be reported timeously to Architects, in writing.
5. Setting out positions as per architects' drawings to be certified by a registered land surveyor prior to the commencement of any works .
6. Any materials, fittings, furnishings, etc. described under a tradename, catalogue number or reference are to be either exactly as described or are to be, in the Architects sole opinion, of equal quality and specification in all respects, as those described. The Architects' approval must be obtained in writing for departure from the original description before submission of tenders, or before manufacturing and/or building in.
7. All materials are to be laid, lapped, sealed, fixed, etc. in strict accordance with the manufacturer's instructions. All sealing, cements, glues, fasteners, etc. are to be those supplied or recommended by the manufacturers' of the particular material.
8. All jobbing before and after all other trades to be performed neatly and with care, leaving all perfect.
9. Clean and/or wash all floors and surfaces upon completion. Clean out all shavings, cuttings and other rubbish before handing over.
10. Service all doors and moving parts before handing over.
11. All dimensions and levels to be checked on site prior to commencenment of work. Any queries to be forwarded timeously to the architect.

SIGNATURE: DATE:

CLIENT:

ARCHITECT:

DESCRIPTION:	DATE:	REV:

TOWN PLANNER:
davesaunders planner CC
dave saunders BSoc Sci MCRP (uct)
cell : 083 289 2967 | fax : 021 686 6482
e-mail : dave@davesaunders.co.za

GOSZTOLA
ARCHITECTS

JOB NO: 5005

PROJECT: Luz de Lua
Light Of The Moon

ERF 134


Portion of Erf 134
Situated at Infanta

DESCRIPTION
WALKWAY
DETAILS

SCALES: As Shown

PURPOSE: INFORMATION

DRAWN: TE	CHECKED: IG
ISSUED:	2026-09-02
DWG NO: Diagram 04	REVISION: 01

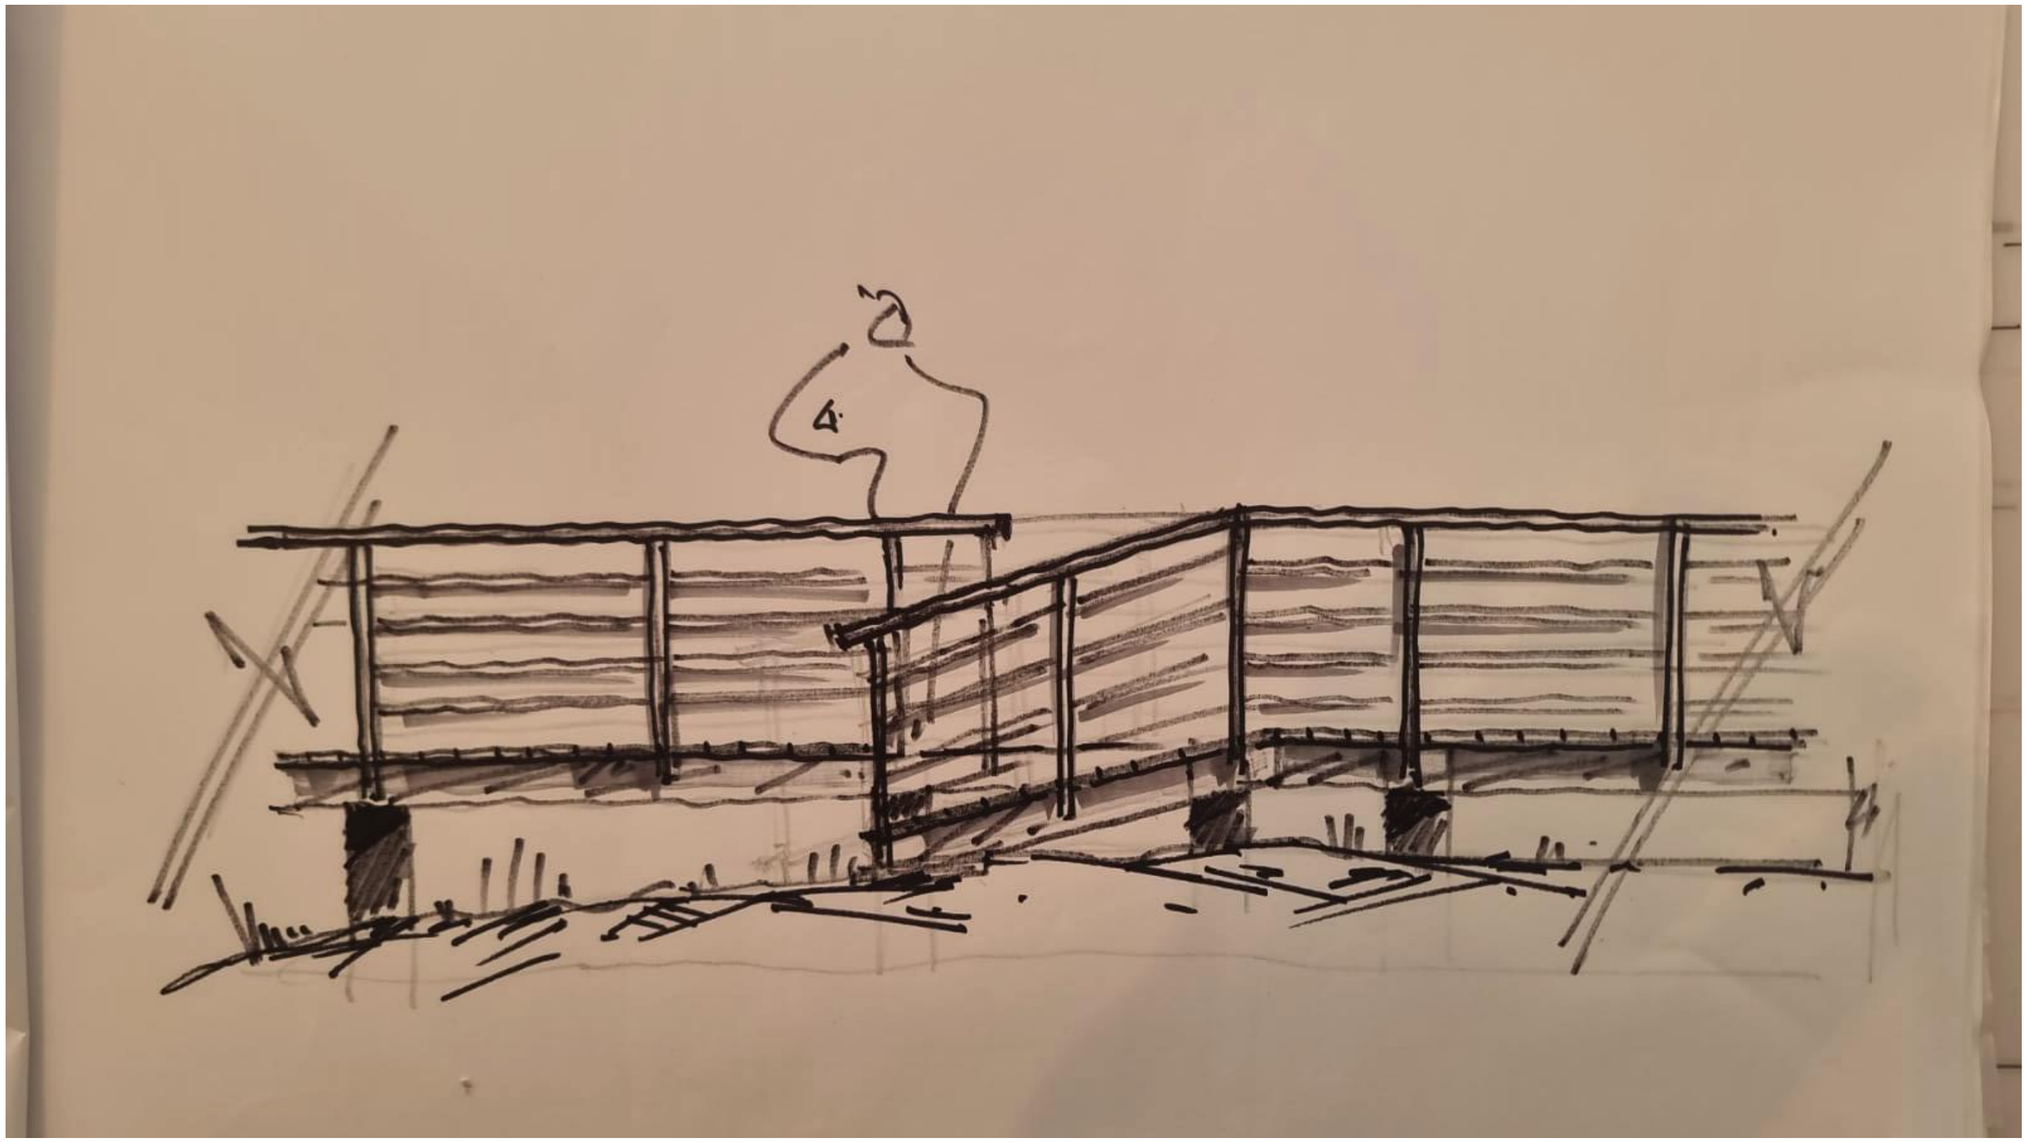

SIDE VIEW - ACCESS ON AND OFF ALONG LENGTH

GENERAL NOTES:

1. The design of the drawing is copyright and remains the property of IG Architects.
2. All work is to be carried out strictly in accordance with the National Building Regulations and Municipal Regulations.
3. Only figured dimensions to be used, do not scale.
4. The contractor and sub-contractors are to check all relevant details, levels and dimensions on site and in the contract documents prior to commencement of work on site or manufacture of any components. Any queries or discrepancies are to be reported timeously to Architects, in writing.
5. Setting out positions as per architects' drawings to be certified by a registered land surveyor prior to the commencement of any works .
6. Any materials, fittings, furnishings, etc. described under a tradename, catalogue number or reference are to be either exactly as described or are to be, in the Architects sole opinion, of equal quality and specification in all respects, as those described. The Architects' approval must be obtained in writing for departure from the original description before submission of tenders, or before manufacturing and/or building in.
7. All materials are to be laid, lapped, sealed, fixed, etc. in strict accordance with the manufacturer's instructions. All sealing, cements, glues, fasteners, etc. are to be those supplied or recommended by the manufacturers' of the particular material.
8. All jobbing before and after all other trades to be performed neatly and with care, leaving all perfect.
9. Clean and/or wash all floors and surfaces upon completion. Clean out all shavings, cuttings and other rubbish before handing over.
10. Service all doors and moving parts before handing over.
11. All dimensions and levels to be checked on site prior to commencement of work. Any queries to be forwarded timeously to the architect.

SIGNATURE:	DATE:	
CLIENT:		
ARCHITECT:		
DESCRIPTION:	DATE:	REV:

TOWN PLANNER:

davesaunders planner CC
dave saunders BSoc Sci MCRP (uct)
cell : 083 289 2967 | fax : 021 686 6482
e-mail : dave@davesaunders.co.za

GOSZTOLA ARCHITECTS

JOB NO: 5005

PROJECT: Luz de Lua
Light Of The Moon

ERF 134

Portion of Erf 134
Situated at Infanta

DESCRIPTION
ACCESS ON AND OFF ALONG LENGTH

SCALES: As Shown

PURPOSE: INFORMATION

DRAWN: TE	CHECKED: IG
ISSUED:	2026-09-02
DWG NO: Diagram 05	REVISION: 01